


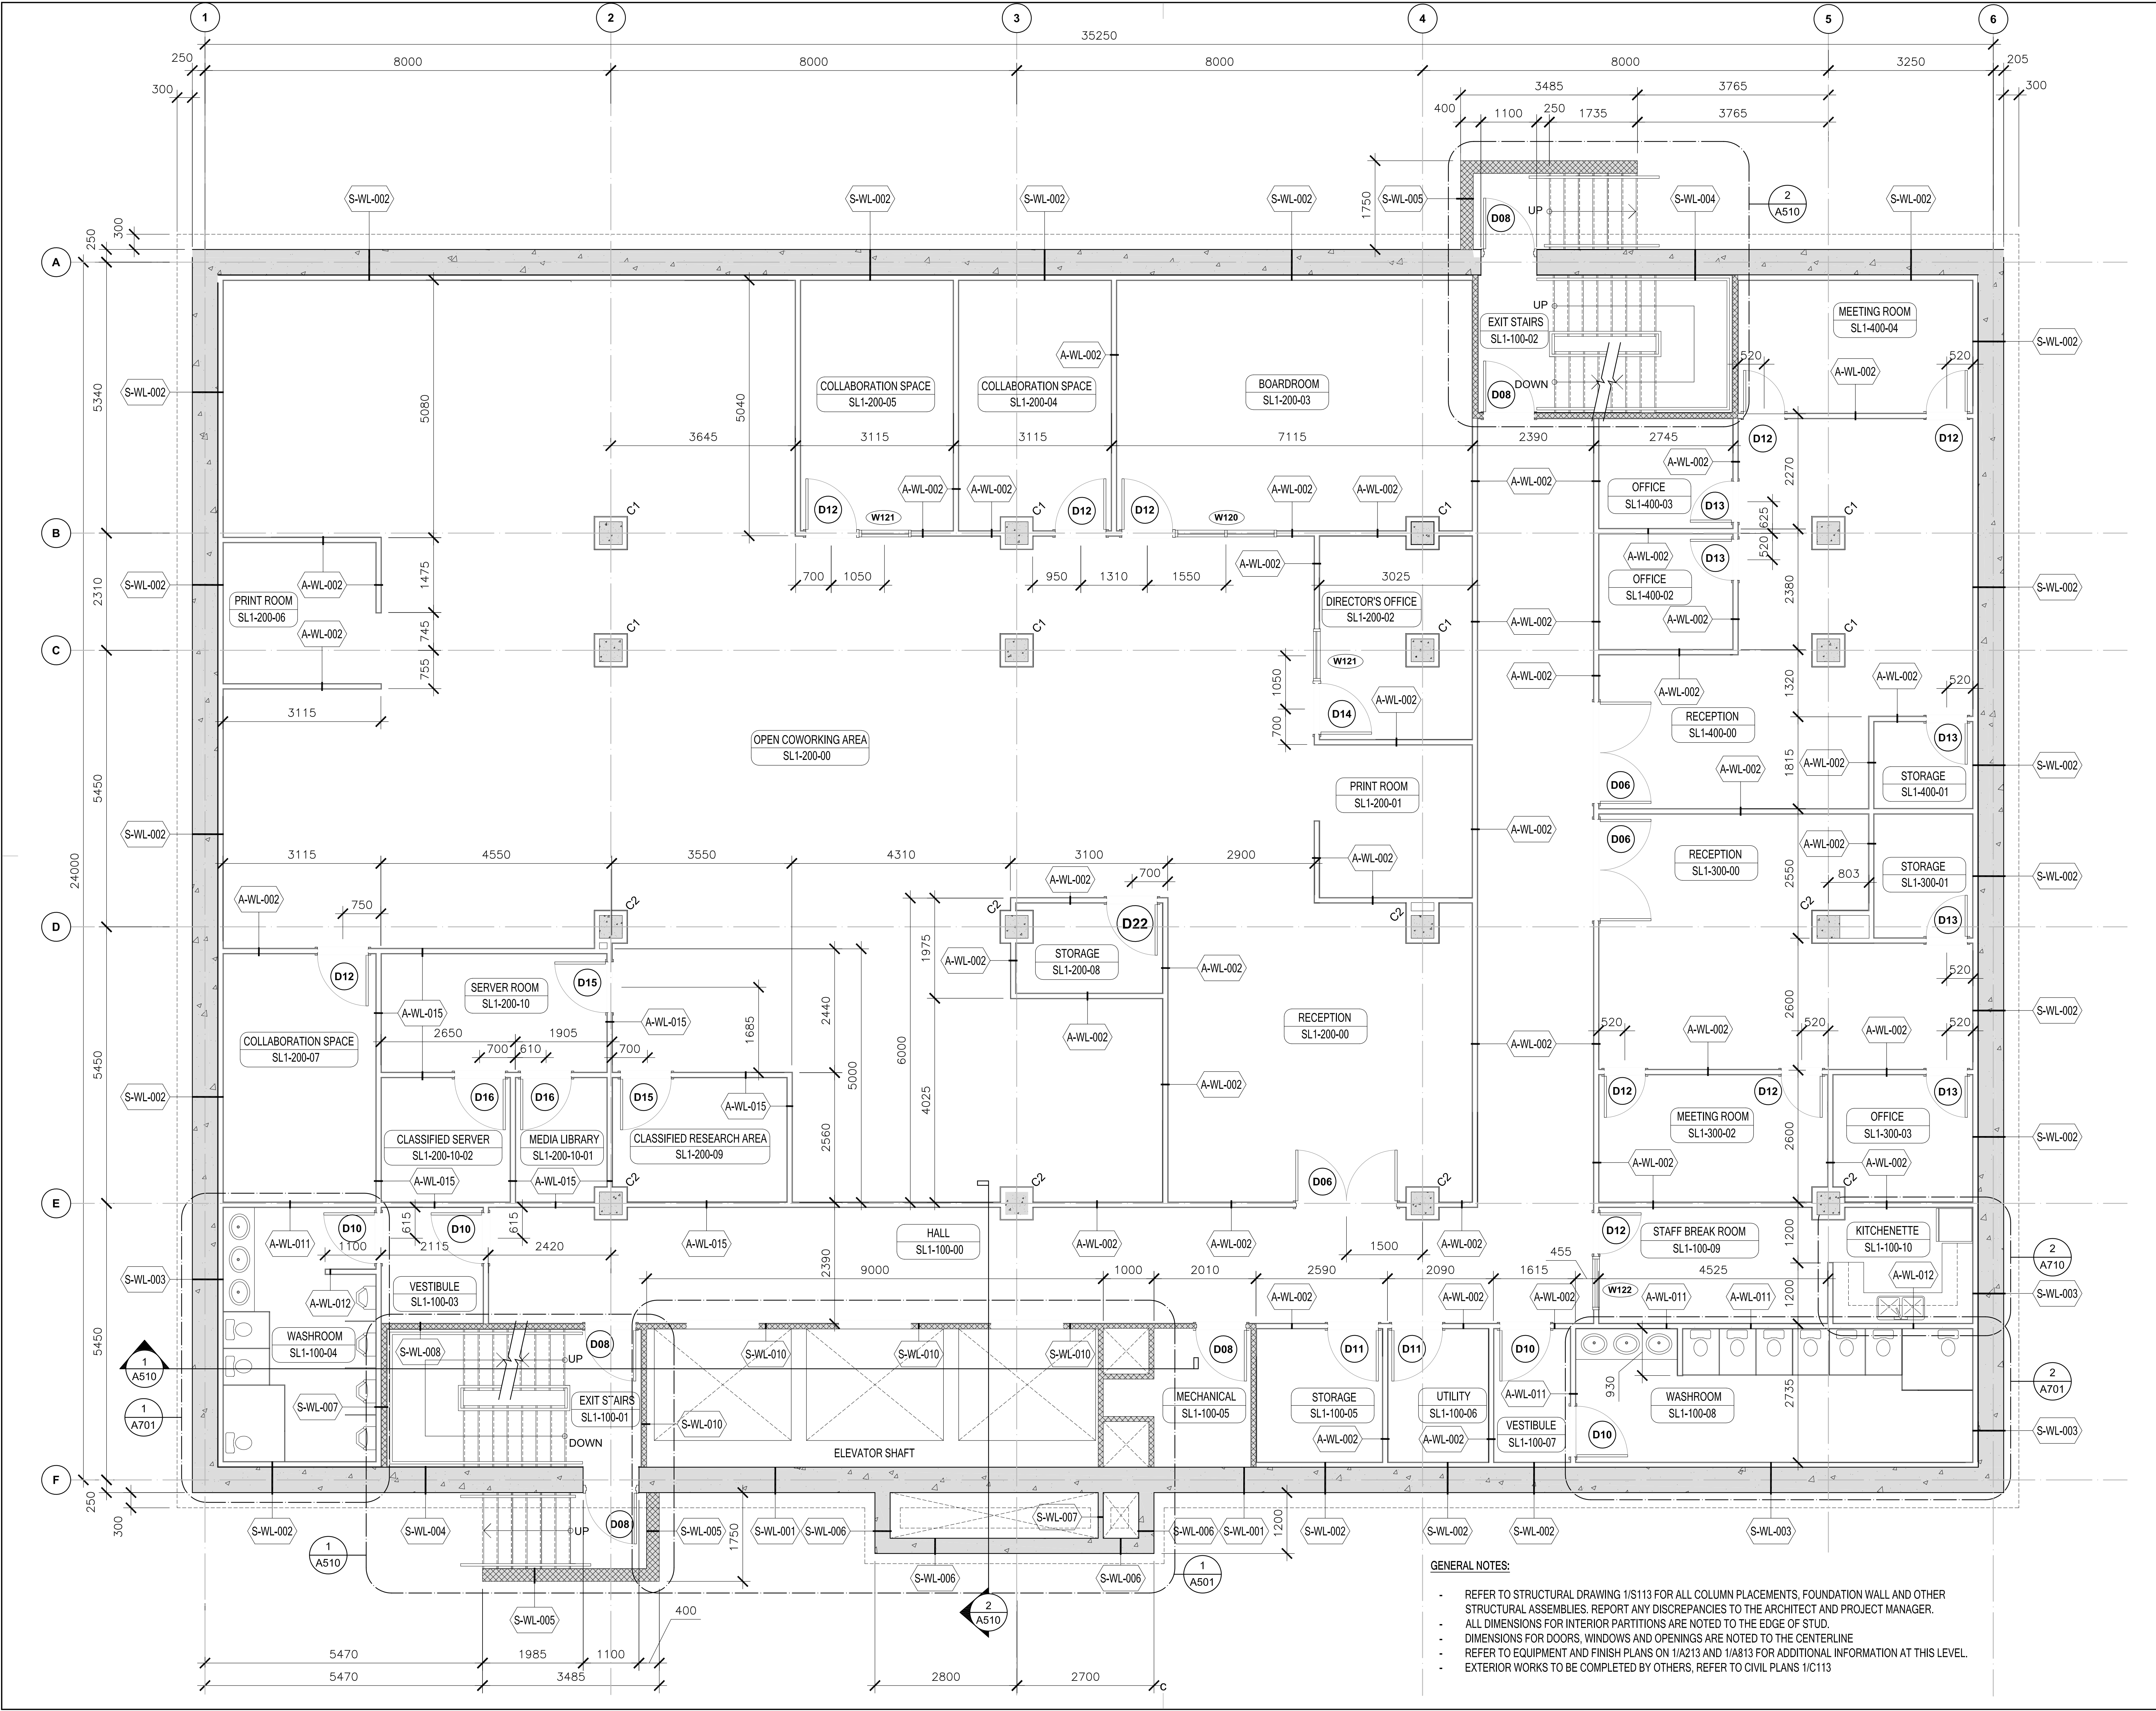

- GENERAL NOTES:
- REFER TO STRUCTURAL DRAWING 1/S113 FOR ALL COLUMN PLACEMENTS, FOUNDATION WALL AND OTHER STRUCTURAL ASSEMBLIES. REPORT ANY DISCREPANCIES TO THE ARCHITECT AND PROJECT MANAGER.
  - ALL DIMENSIONS FOR INTERIOR PARTITIONS ARE NOTED TO THE EDGE OF STUD.
  - DIMENSIONS FOR DOORS, WINDOWS AND OPENINGS ARE NOTED TO THE CENTERLINE
  - REFER TO EQUIPMENT AND FINISH PLANS ON 1/A213 AND 1/A813 FOR ADDITIONAL INFORMATION AT THIS LEVEL.
  - EXTERIOR WORKS TO BE COMPLETED BY OTHERS, REFER TO CIVIL PLANS 1/C113



Public Works and Government Services Canada  
Real Property Branch

Travaux publics et services gouvernementaux Canada  
Direction générale des biens immobiliers

Contractor to verify all dimensions & conditions on site and immediately notify the departmental representative of all discrepancies.

| revisions | description             | date       |
|-----------|-------------------------|------------|
| 3         | ISSUED FOR CONSTRUCTION | 2026-03-01 |
| 2         | ISSUED FOR TENDER       | 2025-12-01 |
| 1         | ISSUED FOR REVIEW       | 2025-10-30 |

A detail no. no. du détail

A

C

B location drawing no. sur dessin no.

A

B

C

C drawing no. dessin no.

A

B

C

project

ROSEWOOD BUSINESS COMPLEX | CANADIAN AUDITING AGENCY

175 LEIKIN DRIVE, OTTAWA, ONTARIO

drawing

dessin

SUB-LEVEL 1 FLOOR PLAN

Designed By

DEVIN PUMPHREY

Conçu par

2023-11-30

(yyyy/mm/dd)

Drawn By

ALEXANDRE WYCZYNSKI

Dessiné par

2025-10-01

(yyyy/mm/dd)

Reviewed By

SHAWN NATRESS

Examiné par

2025-10-30

(yyyy/mm/dd)

Approved By

ANDRE ST-PIERRE

Approuvé par

2025-11-28

(yyyy/mm/dd)

Date

Tender

ALEXANDRE WYCZYNSKI

Soumission

Project Manager

Administrateur de projets

Project no.


No. du projet

X864951372-A

Drawing no.

No. du dessin

A113
 
| revisions                                                                             | description   | date                                                                                  |
|---------------------------------------------------------------------------------------|---|---------------------------------------------------------------------------------------|
|  | <p>A detail no.<br/>no. du detail</p> <p>B location drawing no.<br/>sur dessin no.</p> <p>C drawing no.<br/>dessin no.</p> |  |

SUB-LEVEL 1  
FLOOR PLAN

|                 |                           |
|-----------------|---------------------------|
| Project Manager | Administrateur de projets |
| Project no.     | No. du projet             |

- REFER TO STRUCTURAL DRAWING 1/51/31 FOR ALL COLUMN PLACEMENTS, FOUNDATION WALL AND OTHER STRUCTURAL ASSEMBLIES. REPORT ANY DISCREPANCIES TO THE ARCHITECT AND PROJECT MANAGER.
- ALL DIMENSIONS FOR INTERIOR PARTITIONS ARE NOTED TO THE EDGE OF STUD.
- DIMENSIONS FOR DOORS, WINDOWS AND OPENINGS ARE NOTED TO THE CENTERLINE
- REFER TO EQUIPMENT AND FINISH PLANS ON 1/A2/13 AND 1/A8/13 FOR ADDITIONAL INFORMATION AT THIS LEVEL
- EXTERIOR WORKS TO BE COMPLETED BY OTHERS, REFER TO CIVIL PLANS 1/C1/13